REFERENCES TO PLAN.

SERVANTS' DEPARTMENT.

A Steam-engine room, &c.
B Washhouse.
C Laundry.
D Drying-room.
E Knives, shoes, &c.
F Coals, wood, &c.
G Store.
H Covered way.
I Store-room.
K Weighing-room.
L Tradesmen's Entrance.
M Scullery.
N Kitchen.
O Housekeeper's-room.
P Ditto store-closet.
Q Way to larder, dairy, &c., under class-room.

SCHOOL DEPARTMENT.

R Dining-hall.
S Corridor.
T Pupils' stairs to dormitories.
U Class-rooms.
V School library and reception-room.
W Ambulatory, with glass roof.
X Pupils' stairs to chapel over library.
Y Entrance to reception-room.
Z Areas.
1 Urinaries.
2 Bath-room.
3 Day washhand-room.

THE PRINCIPAL'S RESIDENCE.

4 Hall and staircase.
5 Dining-room.
6 Library.
7 Entrance for tradesmen to servants' offices.

N.B. A clothes-brushing room and shoes-cleaning room for pupils is under the dining-hall, R.

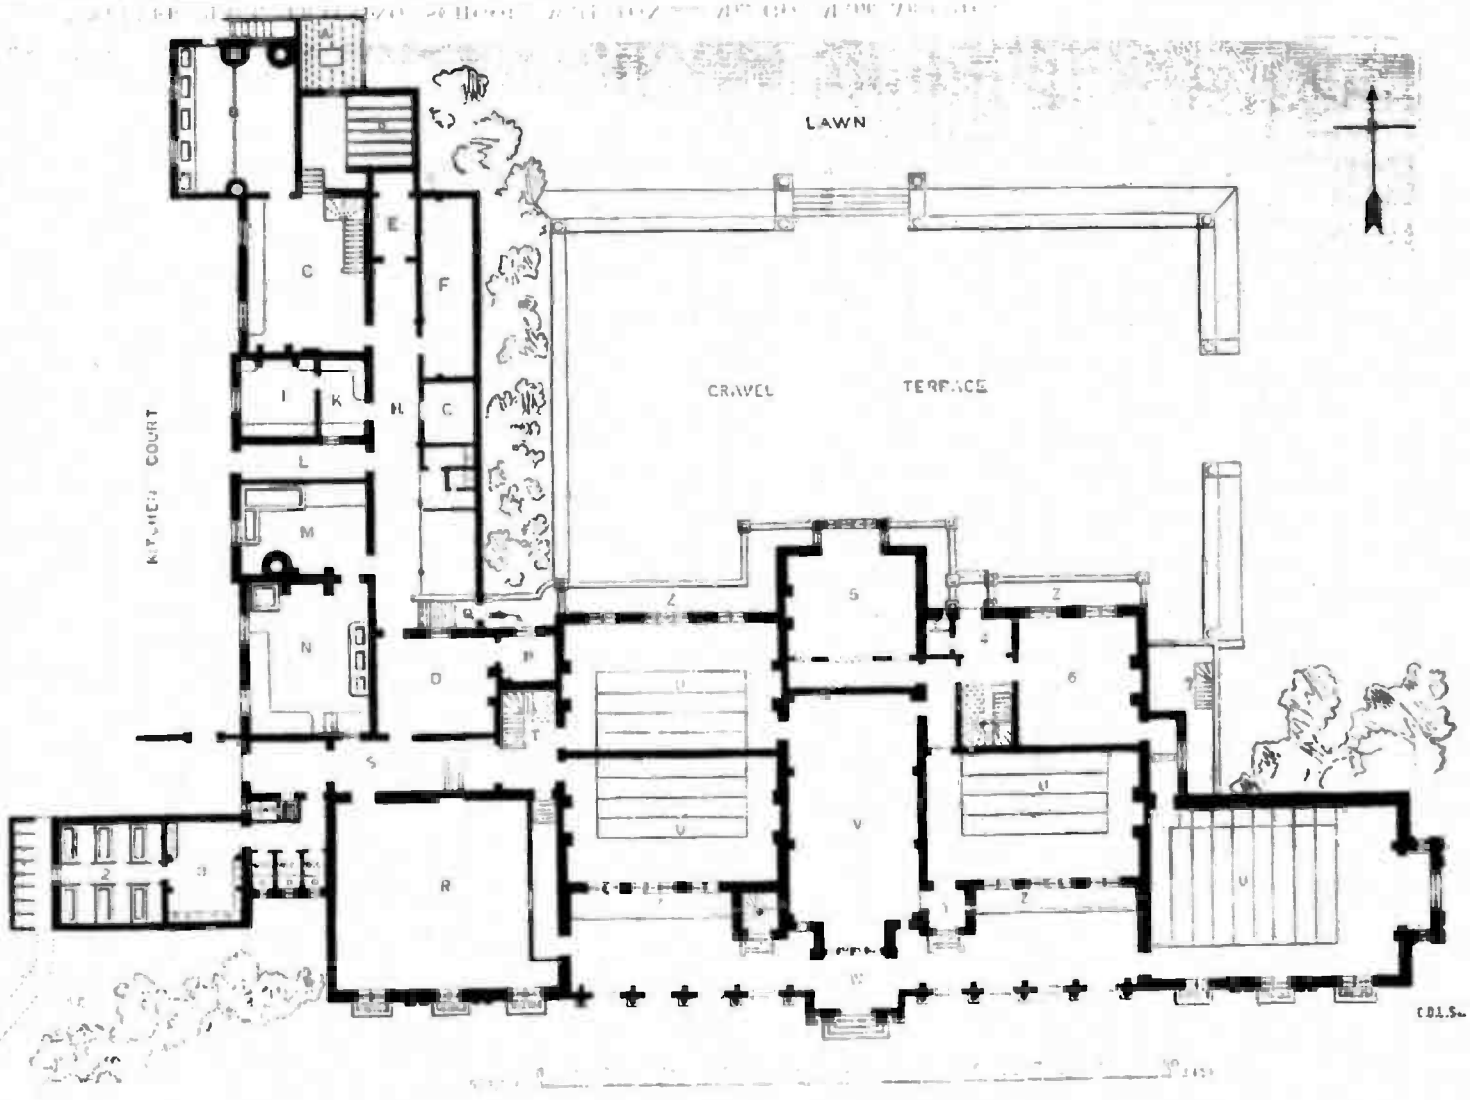

GROUND PLAN OF KNELLER HALL TRAINING-SCHOOL.

Mr. GEO. MAIR, Architect.

For a comprehensive guide on OCR and PDF Compression go to ThePaperlessOffice.org